

VILLA SERENA

 AMA DESIGNS

RESIDENTIAL PROJECT

MIAMI, FLORIDA 2026



VILLA SERENA





VILLA
SERENA



ALMOND
#F1EDE5

AZURE MIST
#E7EBEE

TRAVERTINE
#D2C5B3

TERRACOTA
#B07A5E

AGED BRONZE
#5E4B3C



VILLA

SERENA



MIAMI

HOSTAL . BOUTIQUE

2026

SERENA



VILLA

Bookings/Reservas
+1 (305) 555-0142
reservas@villaserena.com
@villaserena.miami
villaserena.com





VILLA SERENA














VILLA SERENA
HOSTAL BOUTIQUE






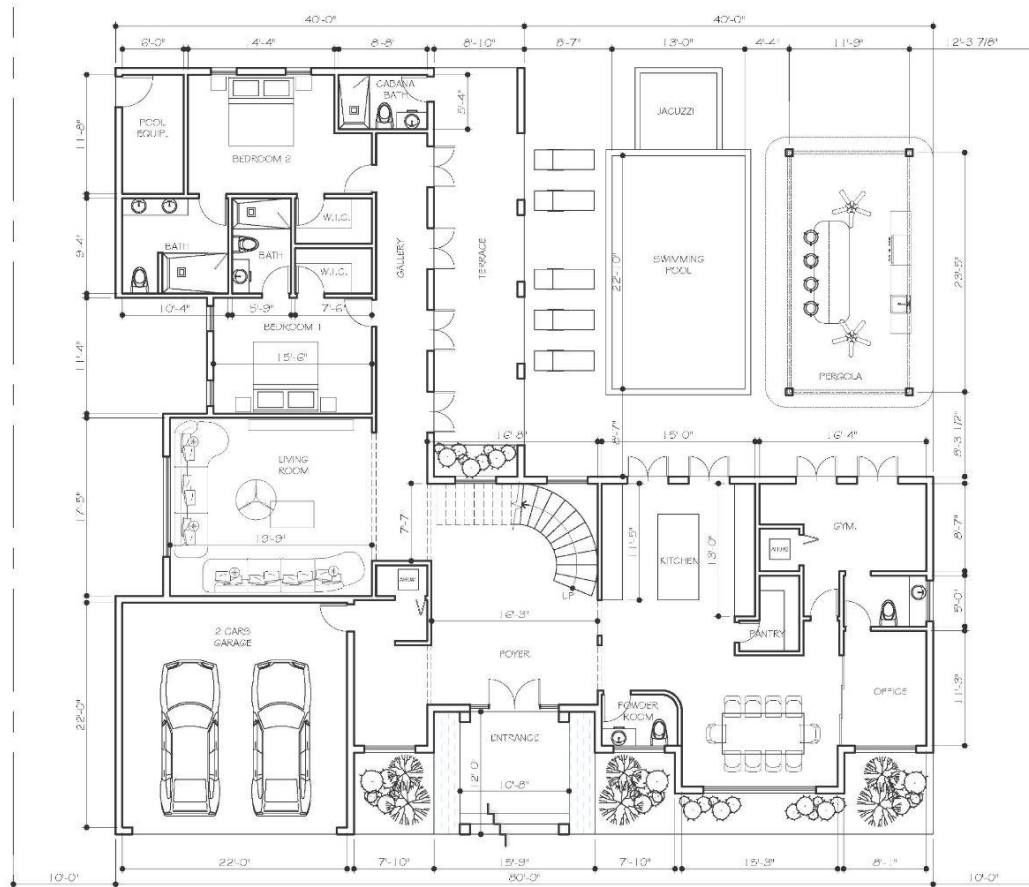


FIRST FLOOR

SCALE 1/8" = 1'-0"

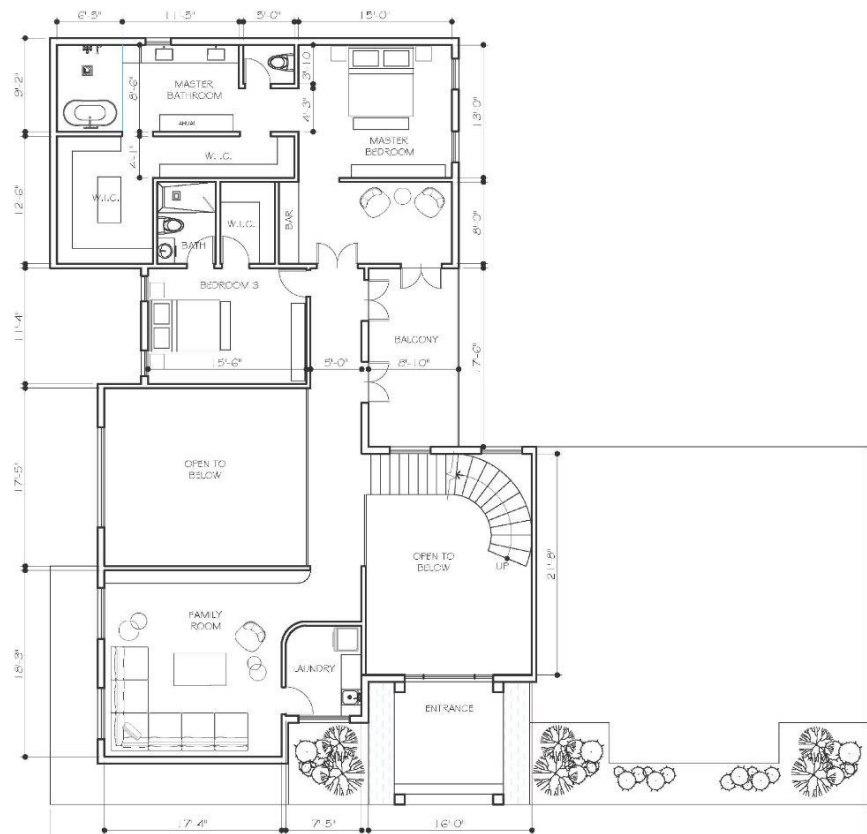

SECOND FLOOR

SCALE: 1/8" = 1'-0"

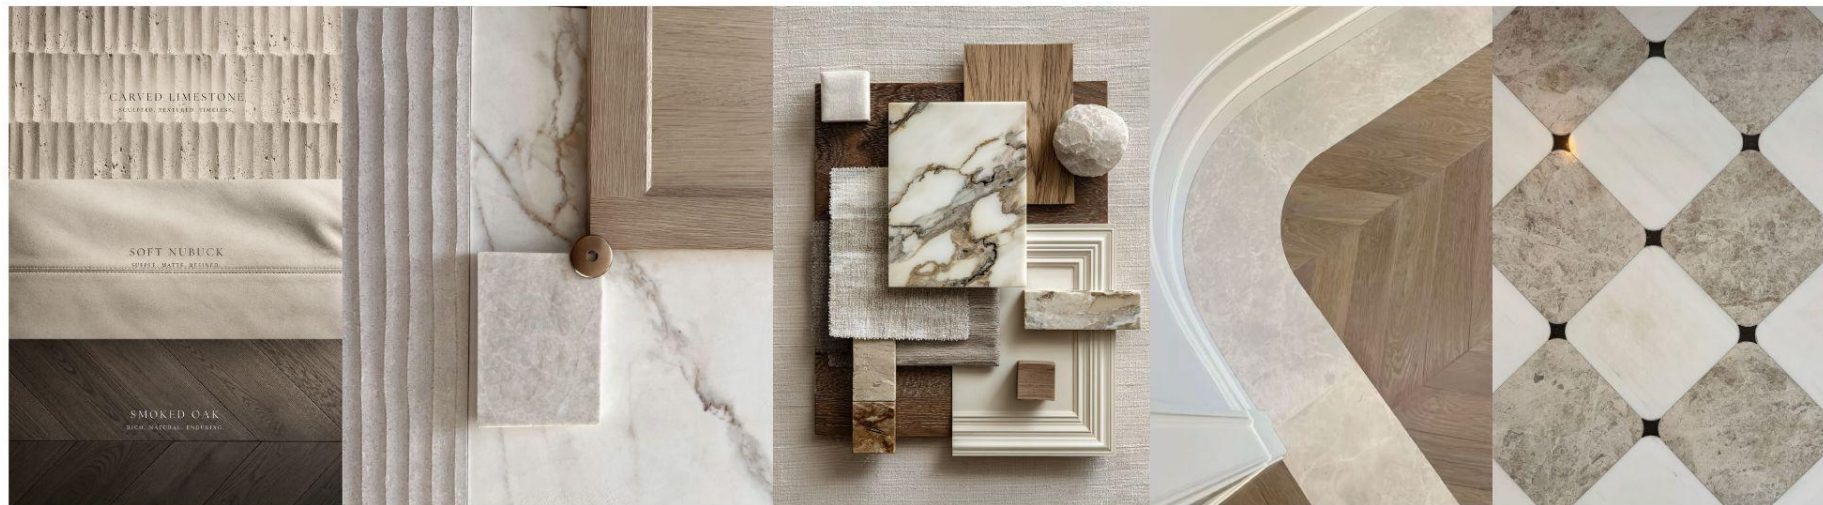













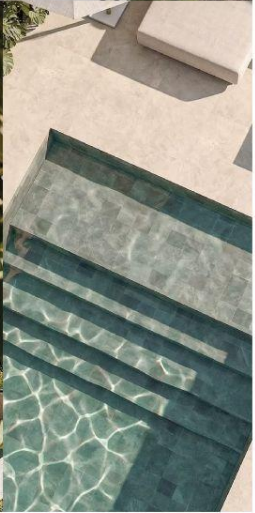

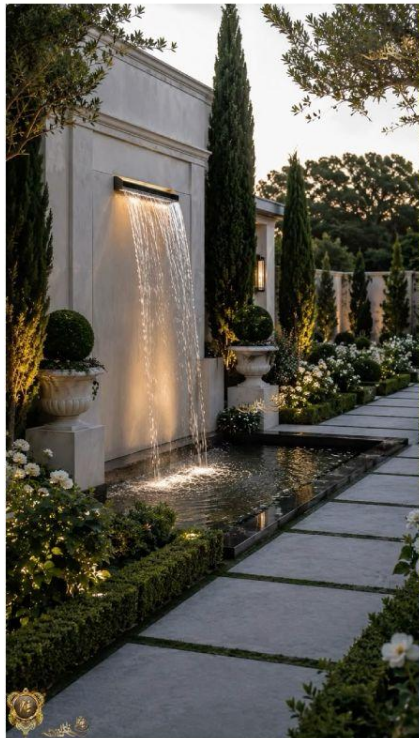

 AMA DESIGNS

THANK YOU

RESIDENTIAL PROJECT

MIAMI, FLORIDA 2026